SCALE 1 in = 8 ft DRWG # 01174 JULY 2001

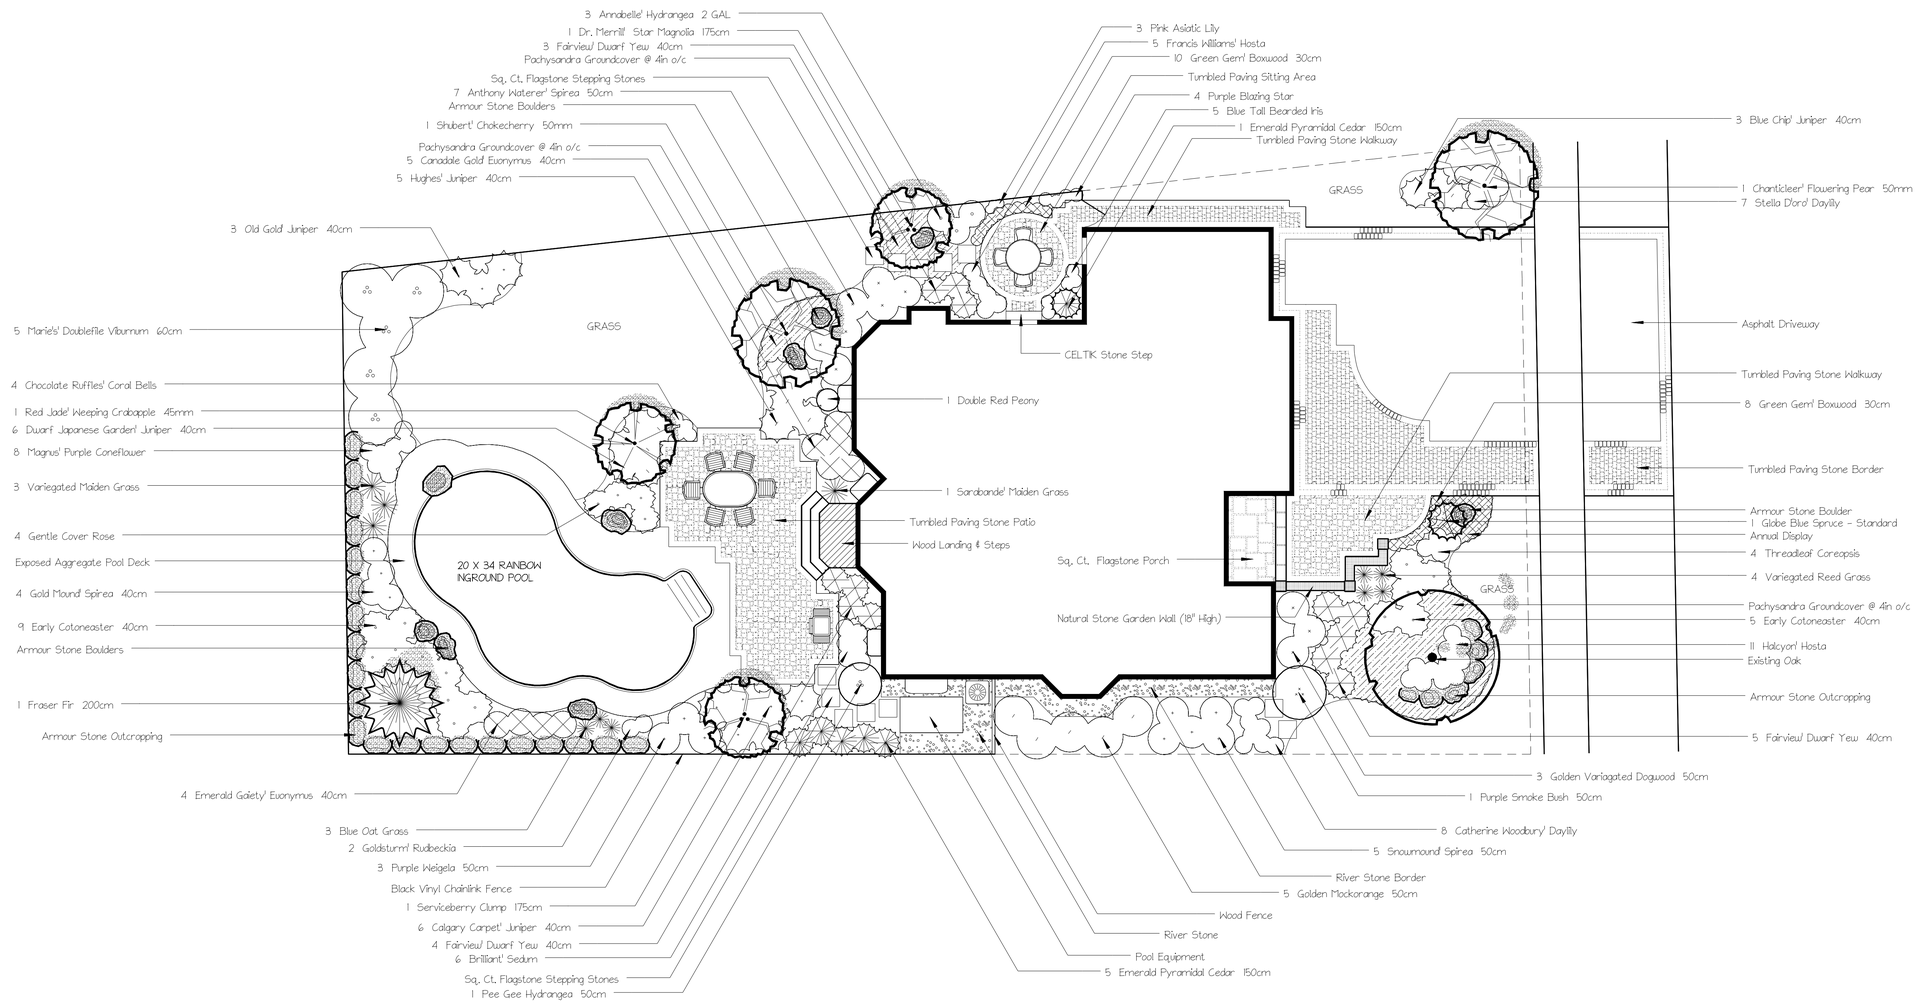

LANDSCAPE PLAN VIEW